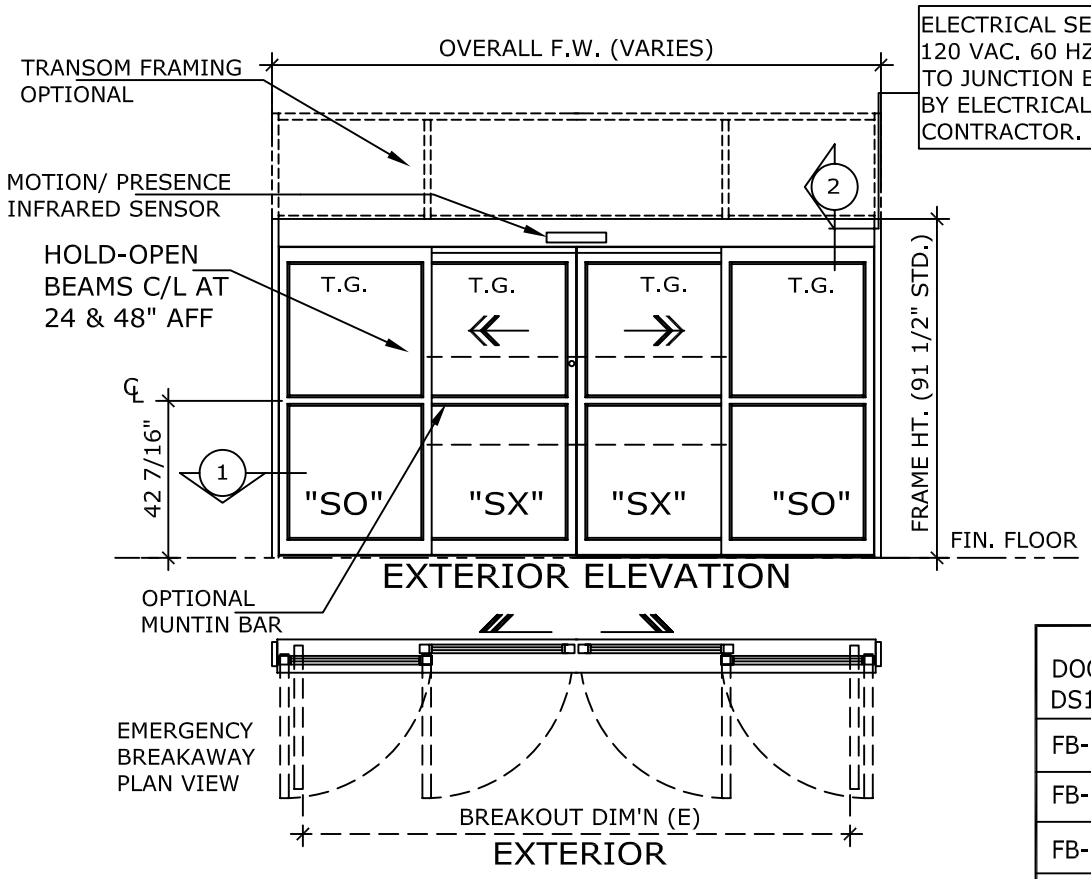

NOTE:
AUTOMATIC SLIDING DOOR OPERATOR SHALL BE "DS-18" CUL USA APPROVED, CONFORMING TO UL STD. 325 & ANSI-BHMA STD. A156.10 CERTIFIED TO CAN. CSA STD. C22.2#24-93 AS MANUFACTURED BY HUNTER ACCESS TECHNOLOGIES INC.

STANDARD FINISH: ANODIZED, CLEAR; DARK BRONZE; SPECIAL FINISHES ARE AVAILABLE

APPLICATION:
DS-18-2-FB. FULL BREAKOUT BI-PART, AUTOMATIC SLIDING DOOR SYSTEM.

UNIT DESCRIPTION

HUNTER DS-18-2-FB

SO-SX-SX-SO : OVERHEAD CONCEALED FULL BREAKOUT BI-PART SLIDING DOOR SYSTEM, NARROW STILE DOORS.

STD. PACKAGE SHALL INCLUDE AUTOMATIC OPERATOR, FRAME AND DOORS WITH MUNTIN, 4" BOTTOM RAILS WITH CONCEALED SWEEP, BRUSH-PILE WEATHER STRIPPING, EMERGENCY BREAKAWAY, 2-POINT MS LOCK, GLAZING STOPS FOR 1/4" T.G. BOTTOM GUIDE SYSTEM SHALL BE PART OF FULL WIDTH THRESHOLD, DUAL DOORWAY SAFETY BEAMS, 3-POSITION SWITCH & MOTION/PRESENCE SENSORS.

DOOR TYPE: DS18-2-FB-	OVERALL FRAME WIDTH A	ROUGH OPENING WIDTH B	EQUAL PANELS C WIDTH	NET DOOR OPENING D	BREAK OUT DIM'N E
FB-8	96"	96 1/2"	24 7/ 16"	36"	81"
FB-10	120"	120-1/2"	30 7/16"	48"	105"
FB-12	144"	144-1/2"	36 7/16"	60"	129"
FB-14	168"	168-1/2"	42 7/16"	72"	153"
FB-16	192"	192-1/2"	48 7/16"	84"	177"
KEY (INCHES)	(B-1/2)	(A+1/2)	(A/4+7/16)	(A/2-12)	(A-15)

REFER TO RELEVANT (LOCAL, STATE, NATIONAL OR AHJ) BUILDING CODE FOR MIN DOOR HEIGHT & MIN/MAX WIDTH ALLOWABLE FOR EGRESS REQUIREMENT.

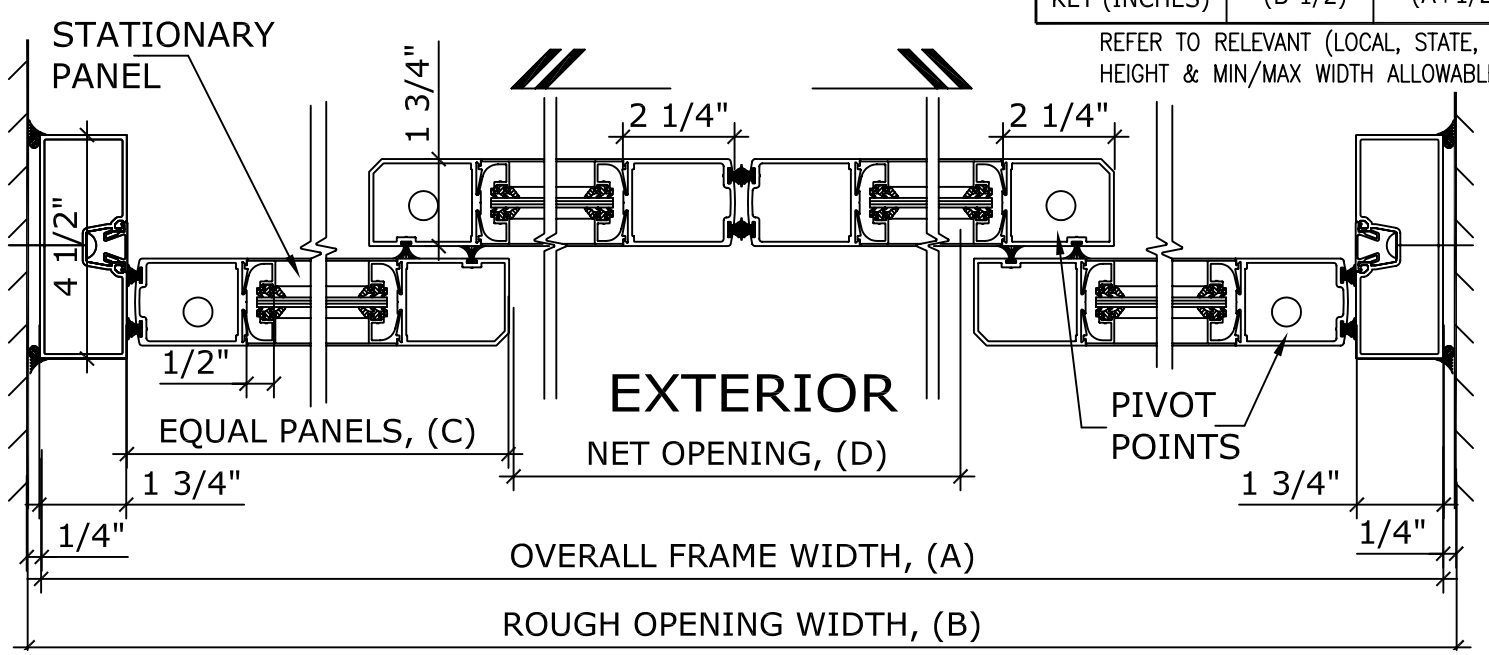

1 HORIZONTAL SECTION

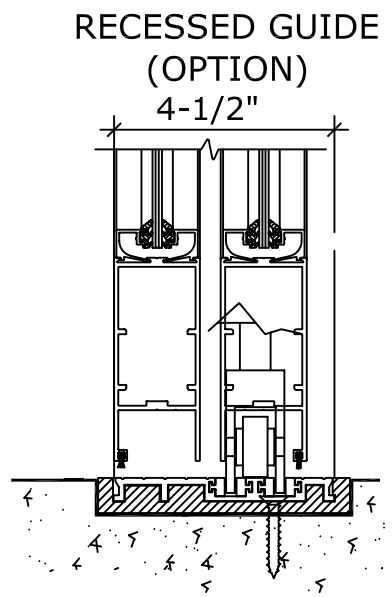

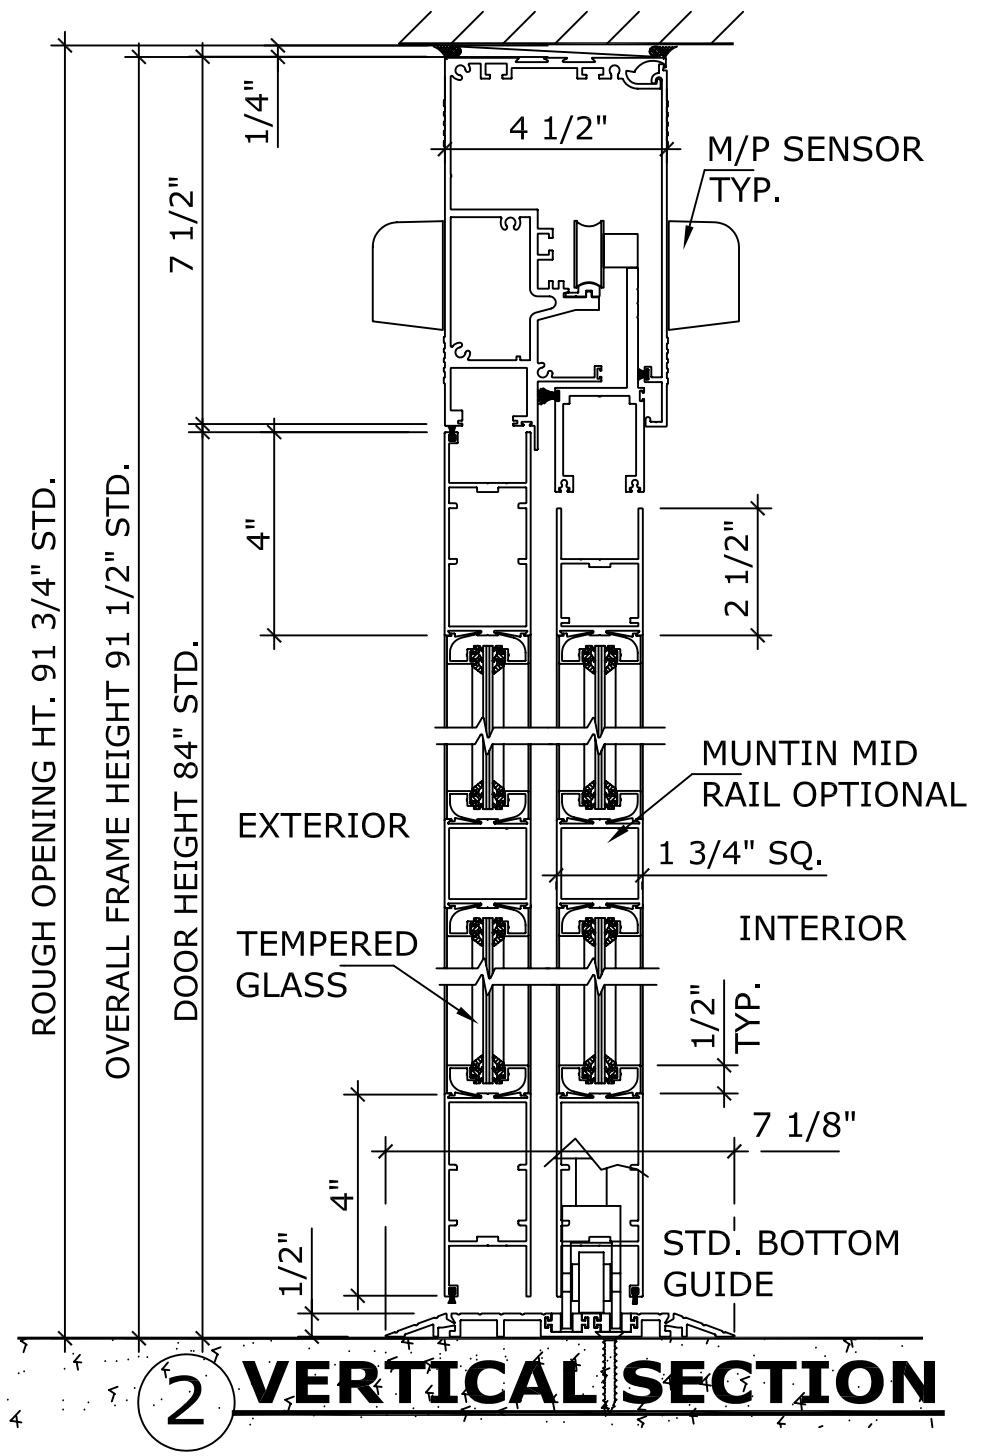

2 VERTICAL SECTION

NOTE:
HUNTER ACCESS TECHNOLOGIES INC. RESERVES THE RIGHT TO CHANGE & IMPROVE IT'S PRODUCTS & SPECIFICATIONS WITHOUT NOTICE.

Hunter ACCESS TECHNOLOGIES INC.
125 KENYON DRIVE
SUITE #3
LAKEWOOD, NJ 08701
TEL. 732-942-6099
FAX. 732-942-6033
www.hunteraccesstechnologies.com

SHEET TITLE:		SHEET NO. 3
ARCHITECT:		
CONTRACTOR:		SECTION DS
SCALE:	DRAWN BY:	DATE: